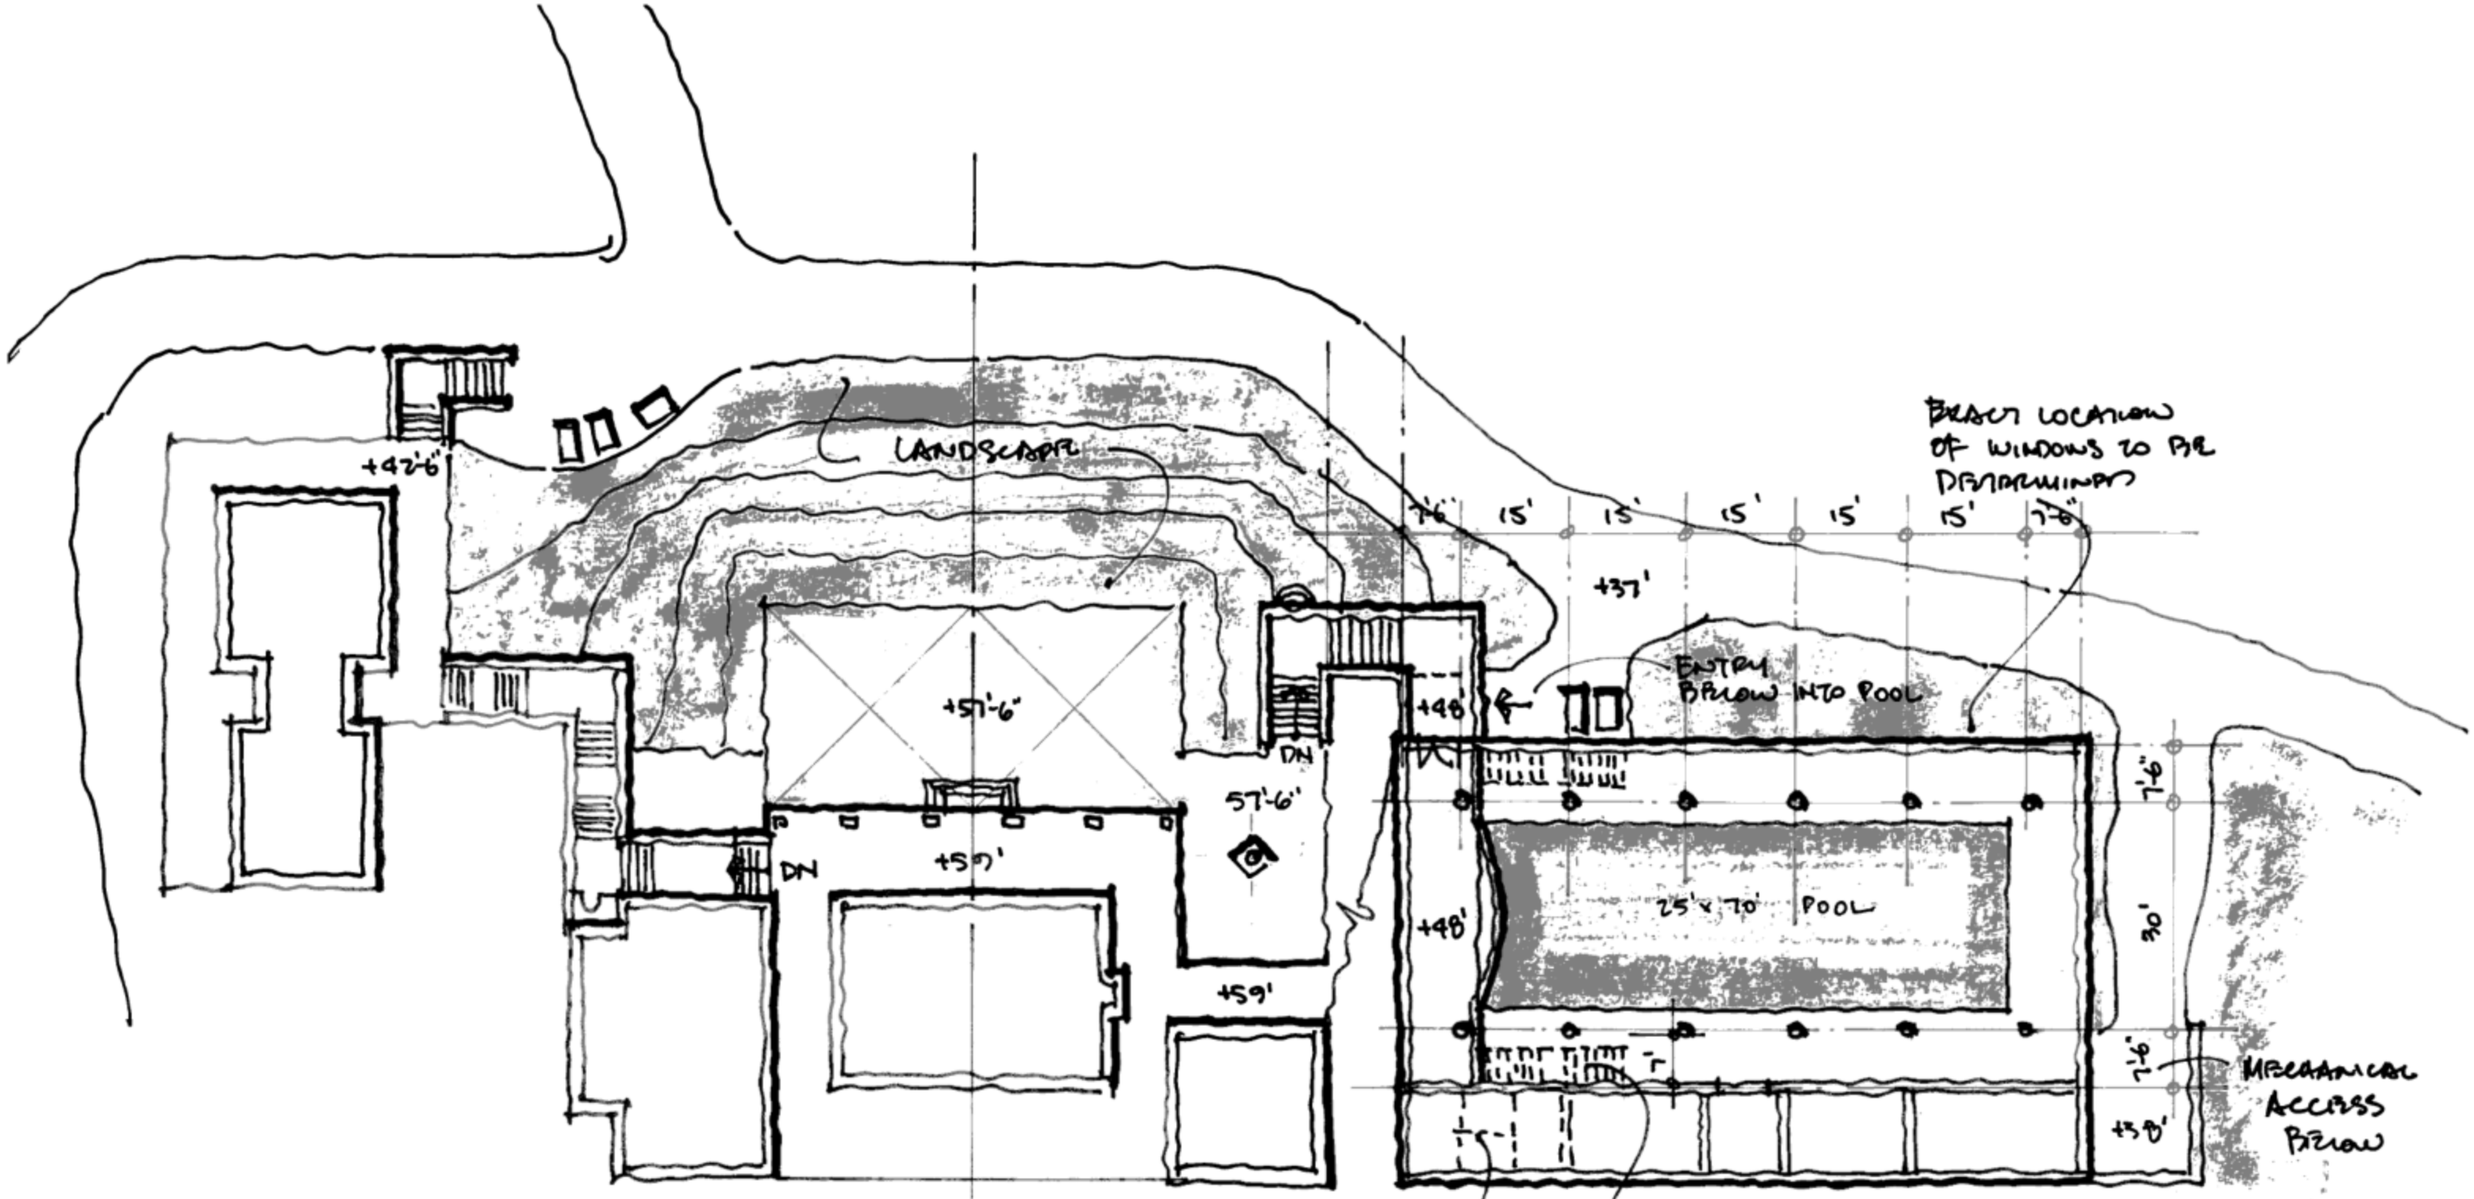

EXACT LOCATION OF WINDOWS TO BE DETERMINED

B) ALTERNATE LOCATION FOR STAIRS. ASYMMETRICAL.

A) THIS AREA IS TOO NARROW FOR A STAIR. AT 7' CLEAR, THE STAIRS WILL HAVE TO BE 3' WIDE TO WALK AROUND THE COLUMN BELOW.

EPSTEIN RESIDENCE

MEZZANINE
FLOOR PLAN STUDY **A**

0 5' 10 20'

N

J. STER 1/25/11 83