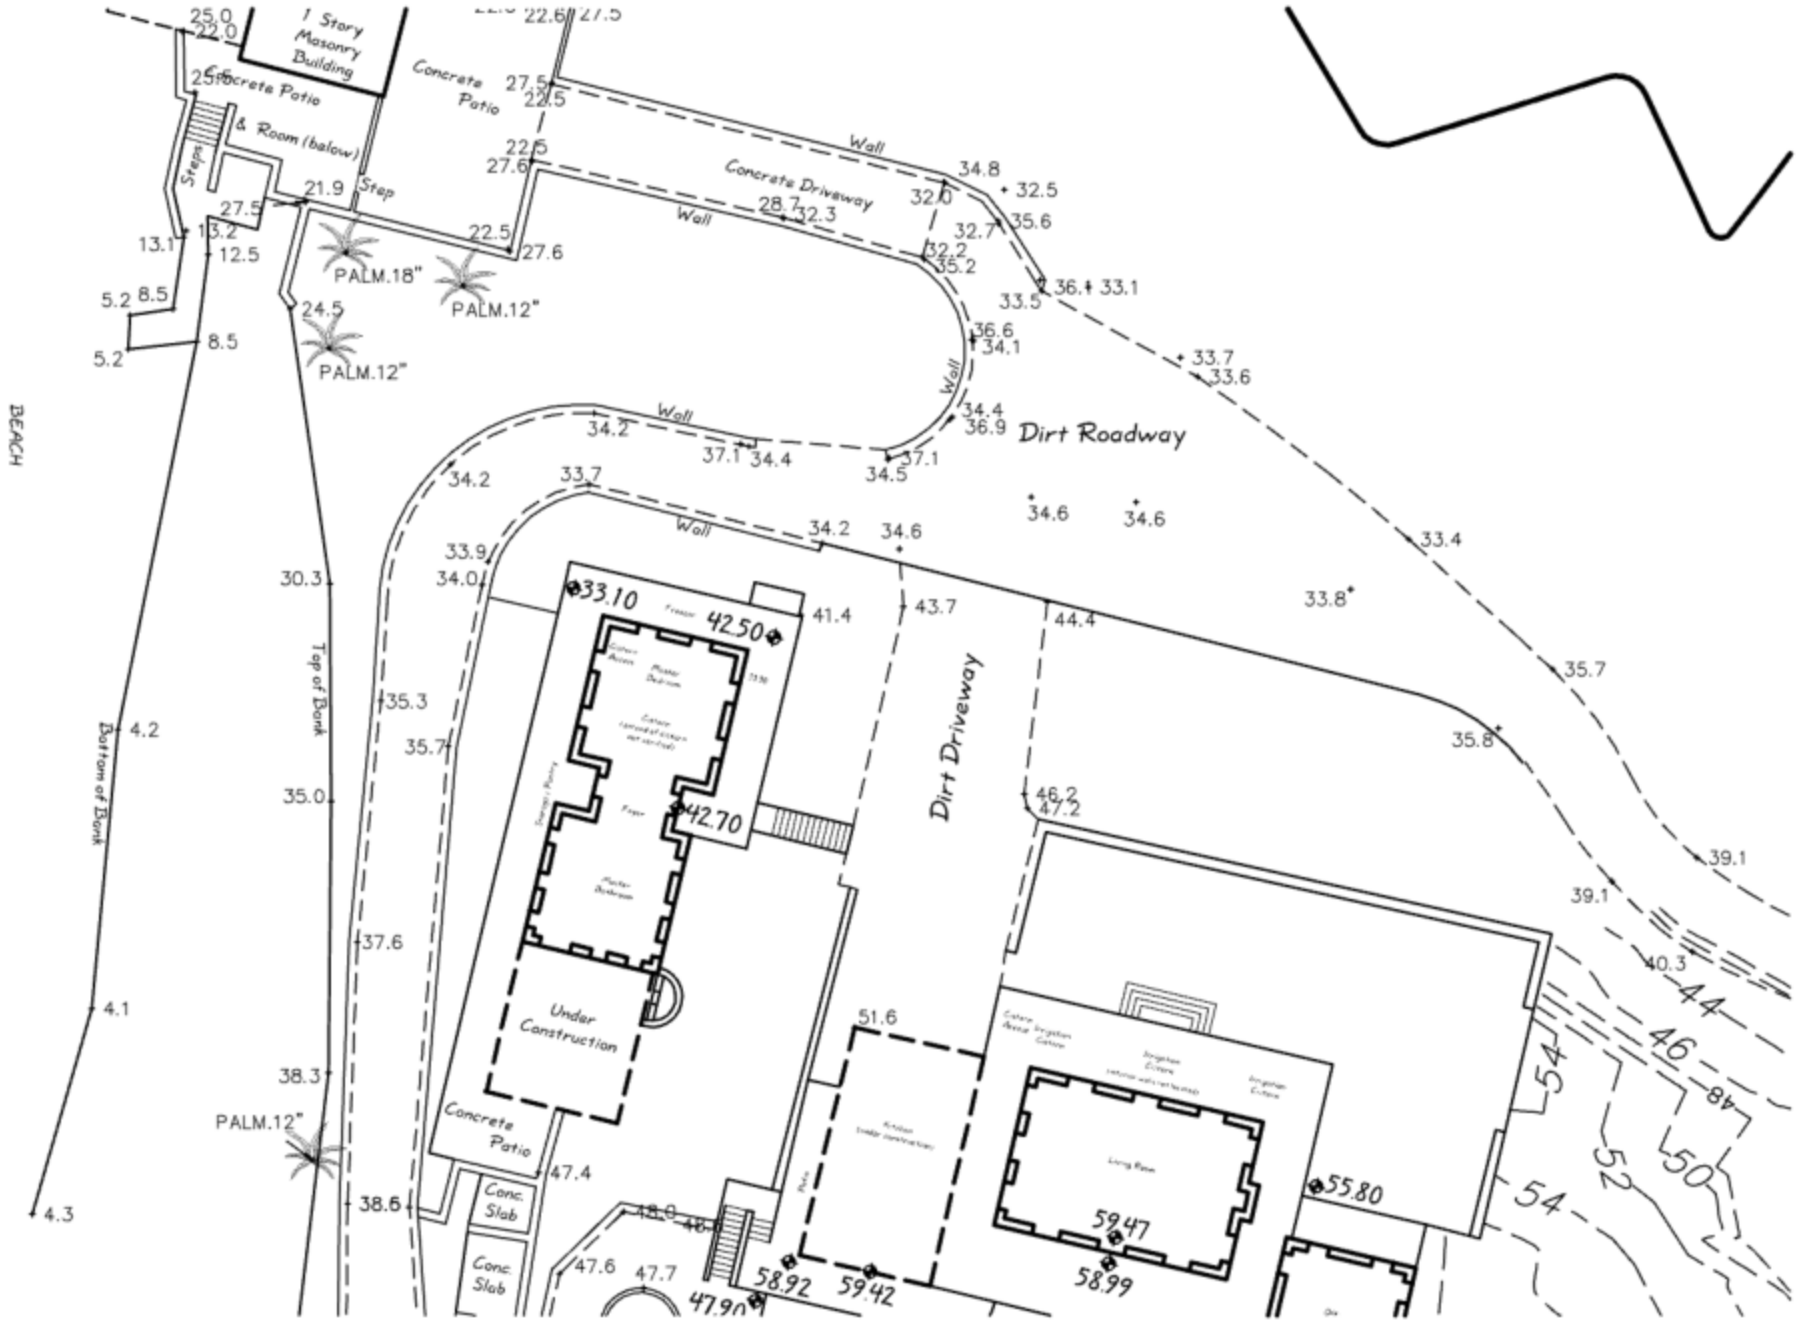
1 Story Masonry Building
Concrete Patio
& Room (below)
Steps
Step
Concrete Patio
Concrete Driveway
Wall
Dirt Roadway
Dirt Driveway
PALM.18"
PALM.12"
PALM.12"
PALM.12"
BEACH
Top of Bank
Bottom of Bank
Under Construction
Concrete Patio
Conc. Slab
Conc. Slab
Living Room
33.10
42.50
42.70
55.80
59.47
58.99
58.92
59.42
47.90