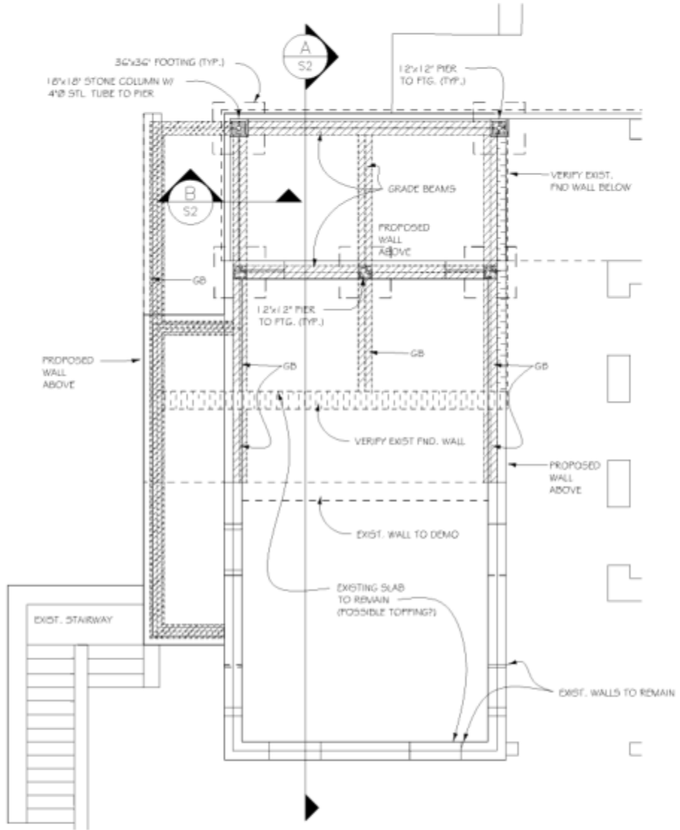

1 / S1 FOUNDATION PLAN
scale: 3/16"= 1'-0"

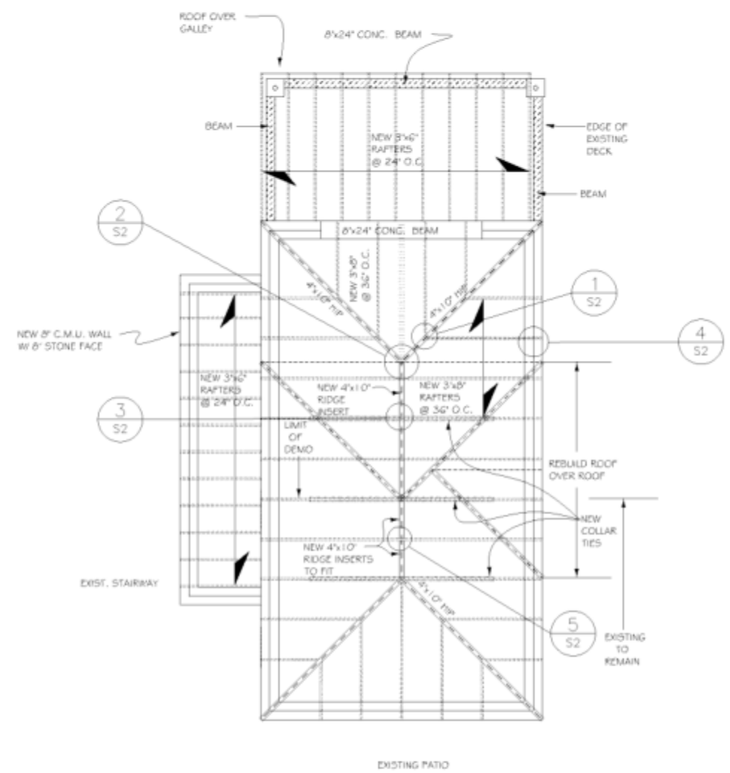

2 / S2 ROOF FRAMING PLAN
scale: 3/16"= 1'-0"

PROPERTY

PROJECT:
LITTLE ST. JAMES
U.S. VIRGIN ISLANDS

KITCHEN STRUCTURAL PLANS

REVISIONS		
No.	DESCRIPTION	DATE

PAUL FERRERAS, PE
STRUCTURAL ENGINEER
P.O Box 600122
St.Thomas, USVI 00801
Phone (340) 714-5435
Fax (340) 777-5779
e-mail:pferreras@vipowernet.net
NEW YORK LICENSE No 059450
NEW JERSEY LICENSE GE 32849
FLORIDA LICENSE No 56408
VIRGIN ISLANDS LICENSE No 4516

ALL INFORMATION CONTAINED HEREIN IS THE PROPERTY OF PAUL FERRERAS.
THE CONCEPTS, IDEAS, DESIGNS AND DETAILS AS SHOWN ON THE DOCUMETS WERE CREATED , DEVELOPED AND PRESENTED FOR USE ON THE SPECIFIC PROJECT AND SHALL NOT BE REUSED FOR ANY PURPOSE WITHOUT EXPRESS WRITTEN CONSENT OF PAUL FERRERAS.
THE OWNER SHALL BE PERMITTED TO RETAIN COPIES FOR REFERENCE PURPOSE ONLY.

DRAWN BY: M. WOOLINGTON
DATE: 13 APRIL 10
SCALE: As Noted

S1
1 OF 4

Written dimensions have precedence over scaled dimensions. Contractor shall verify and be responsible for all dimensions and conditions shown on the plans. Paul Ferreras, PE must be notified immediately in writing of any variation from the dimensions and conditions shown on the plans. Field verify all conditions prior to laying out or fabricating work. Bring to the Engineer's attention any deviation from designed conditions and field conditions prior to proceeding with any work and cooperate with Engineer to modify such conditions at no additional cost to the owner. Engineer or consultants. Shop drawings must be submitted to the Engineer and reviewed by the Engineer prior to ordering materials, fabrication and delivery to the site, unless otherwise provided for under the specific contractural agreement between the Engineer and Client. Paul Ferreras, PE expressly reserves his common law copyright and other property rights in these documents. These documents are not to be reproduced, changed or copied in any form or manner whatsoever nor are they to be assigned to a third party without first obtaining the written permission and/or written consent of Paul Ferreras, PE, in the event of unauthorized use of these documents by a third party, the third party shall hold Paul Ferreras, PE harmless and agrees to remunerate Paul Ferreras, PE for such use in an amount equal to the original fee to the original documents, plus legal fees, court costs, collection fees and other costs.