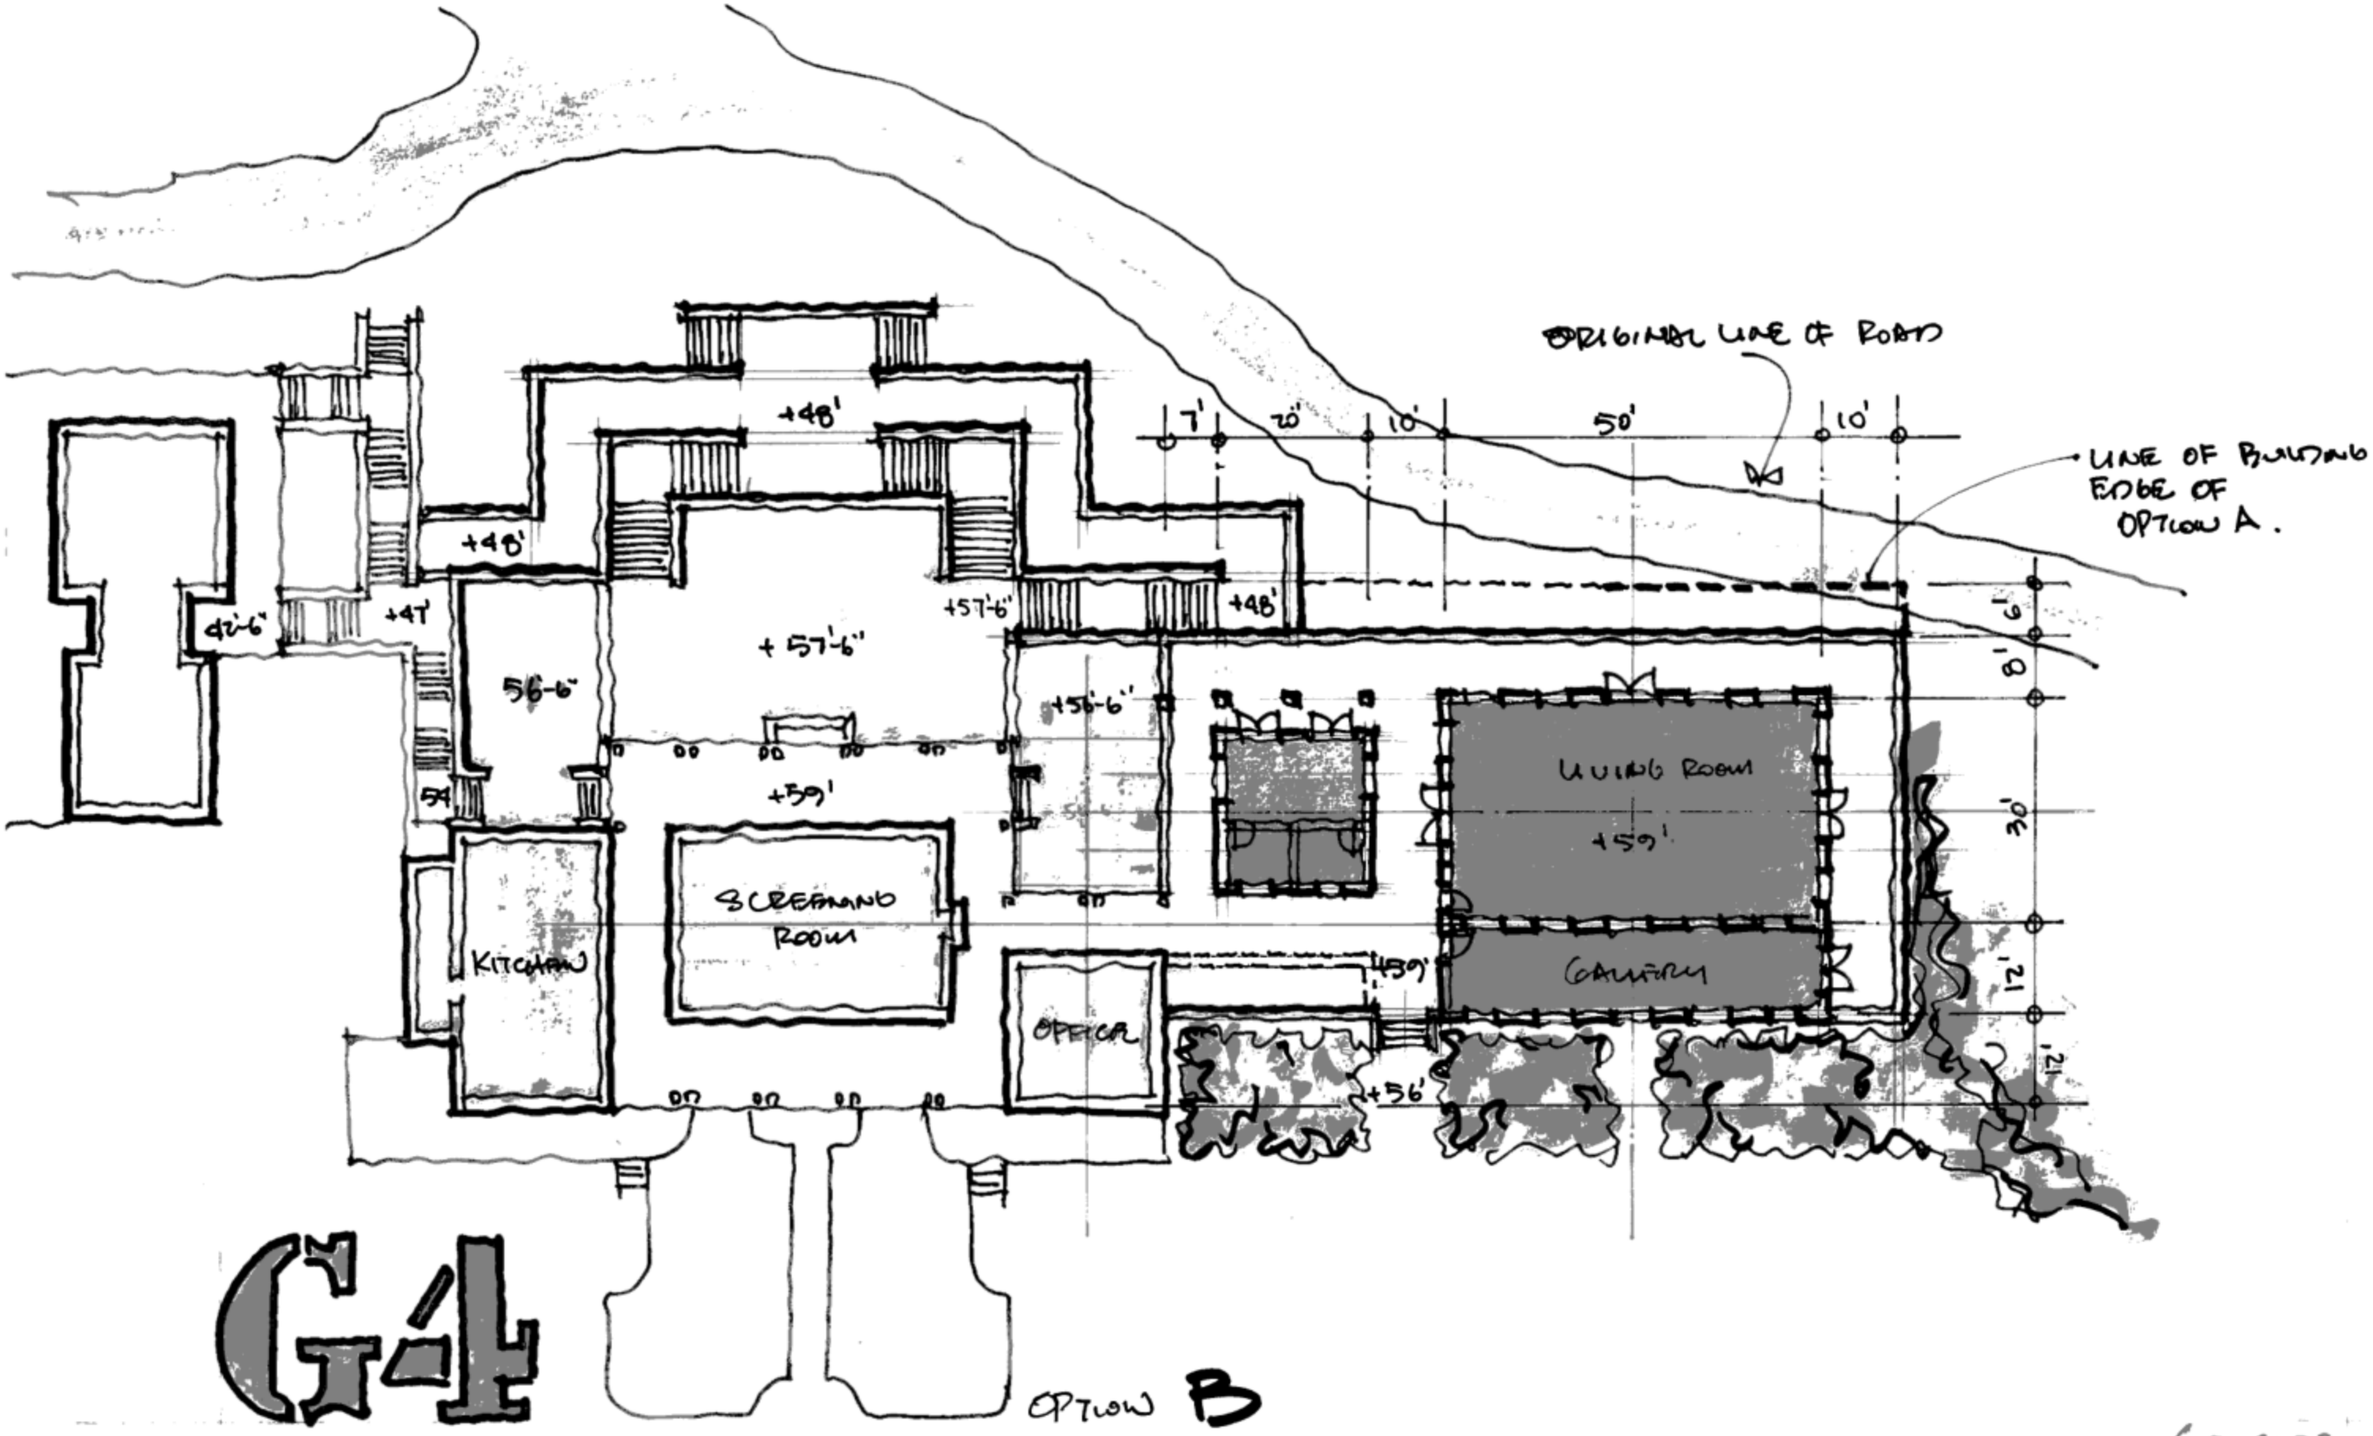

G4

EPSTEIN RESIDENCE

LIVING ROOM / POOL PLAN STUDY

1" = 20'-0"

0 5 10' 20' N

GOFNSLER

J. SLR 12/29/10